



**15 FERRIS LANE ,
RED HOOK, NY 12571**

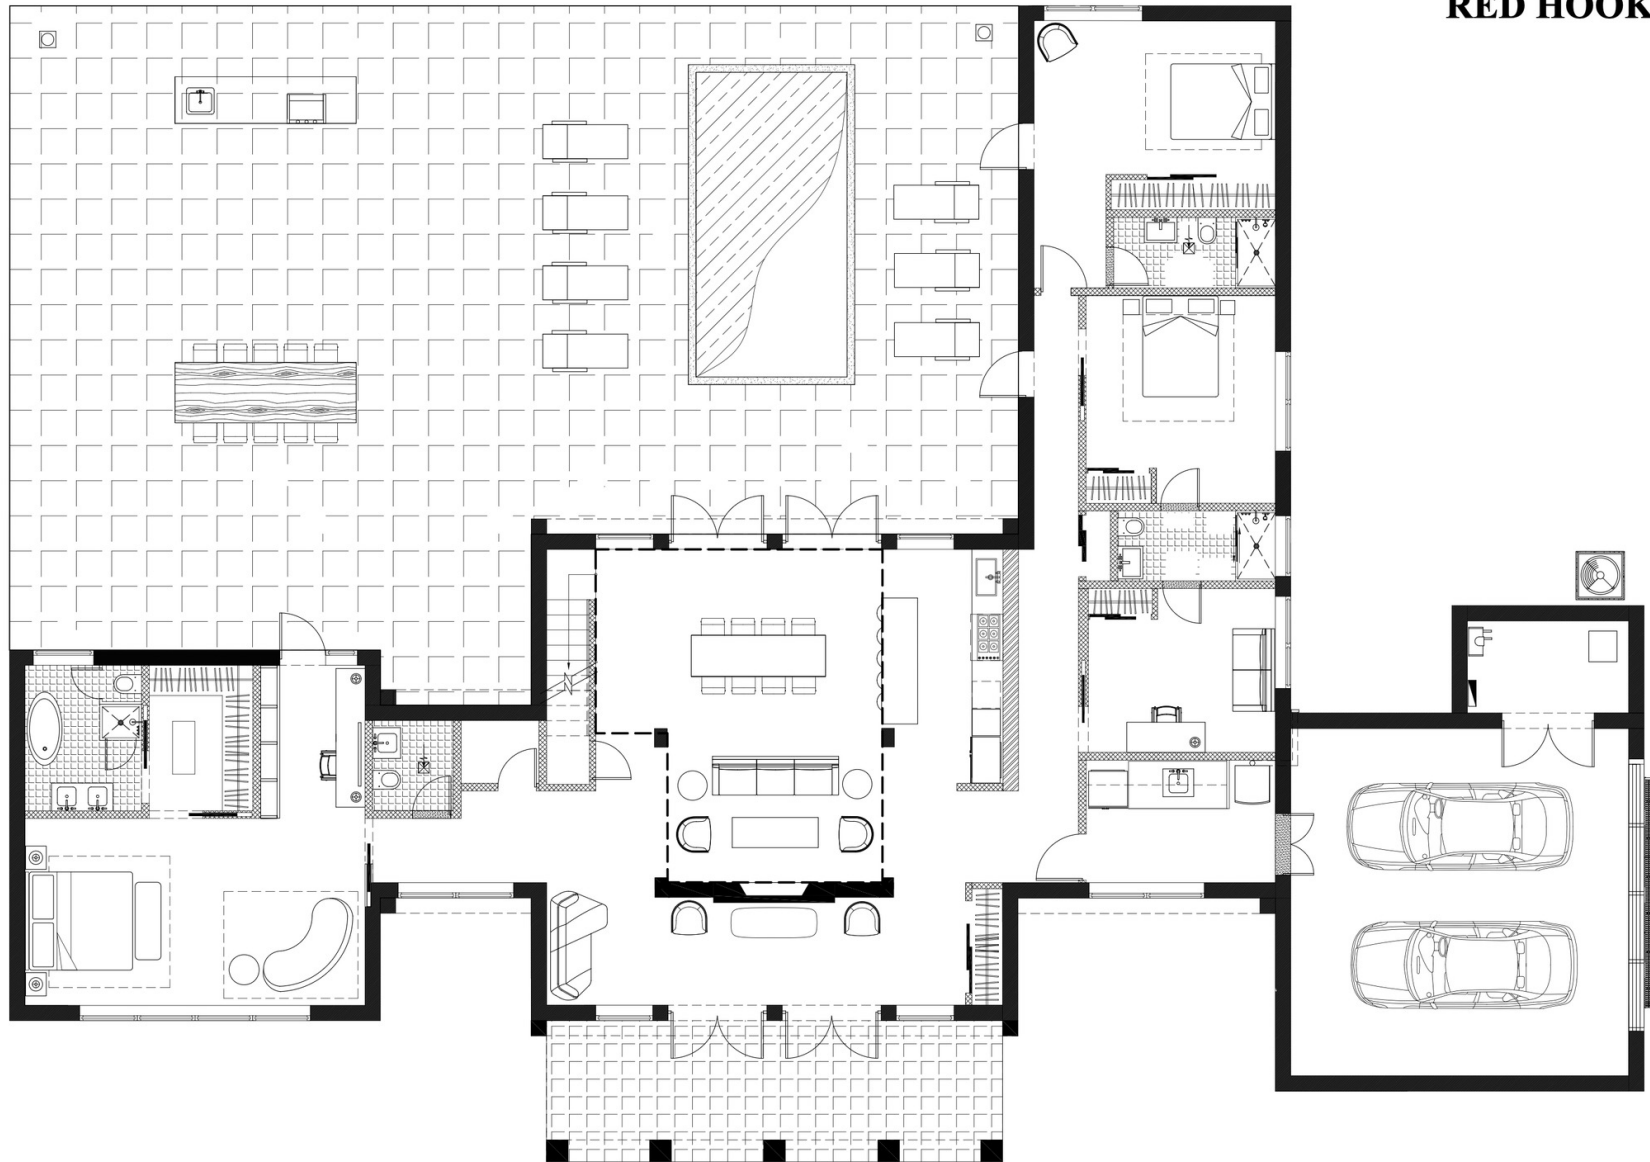

PROPOSED 1ST FLOOR PLAN

SCALE: 1/4"=1'-0"

**15 FERRIS LANE ,
RED HOOK, NY 12571**

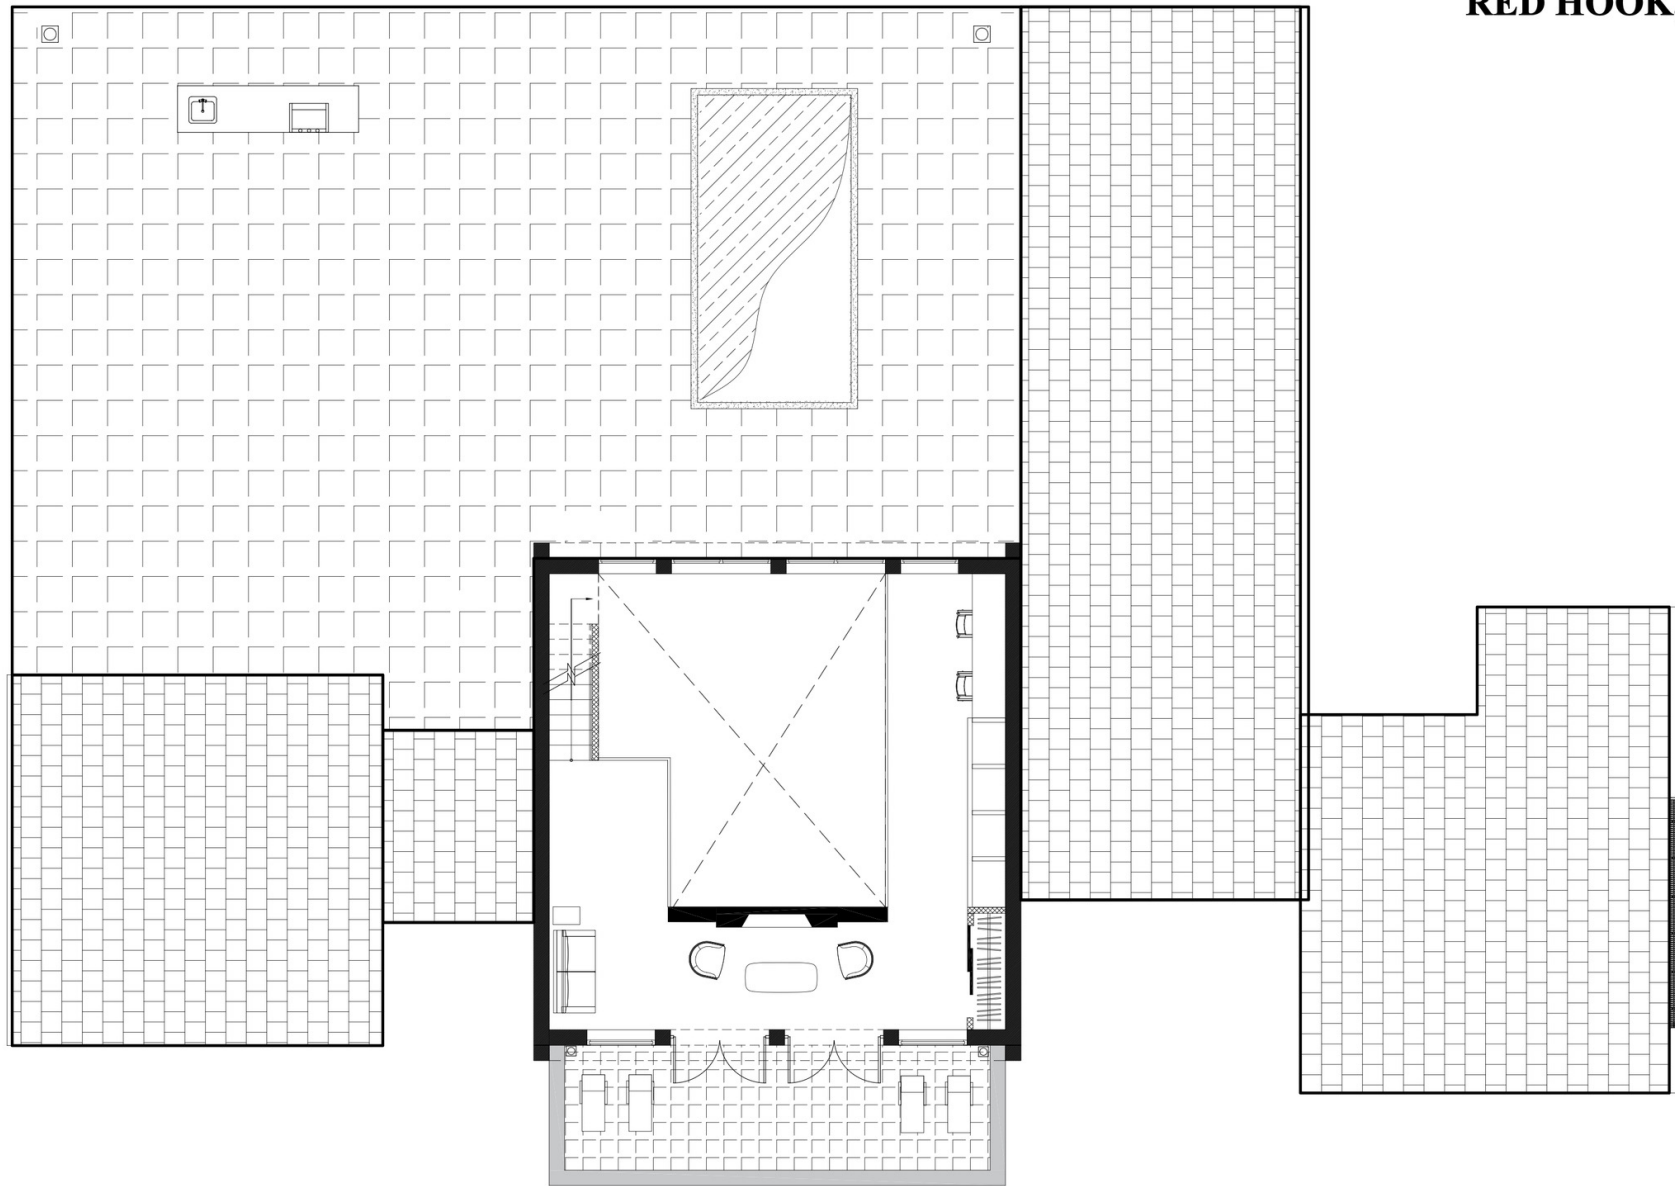

PROPOSED 2ND FLOOR PLAN

SCALE: 1/4"=1'-0"